(SUB) EXHIBIT 2 TO DEED -- SITE PLAN

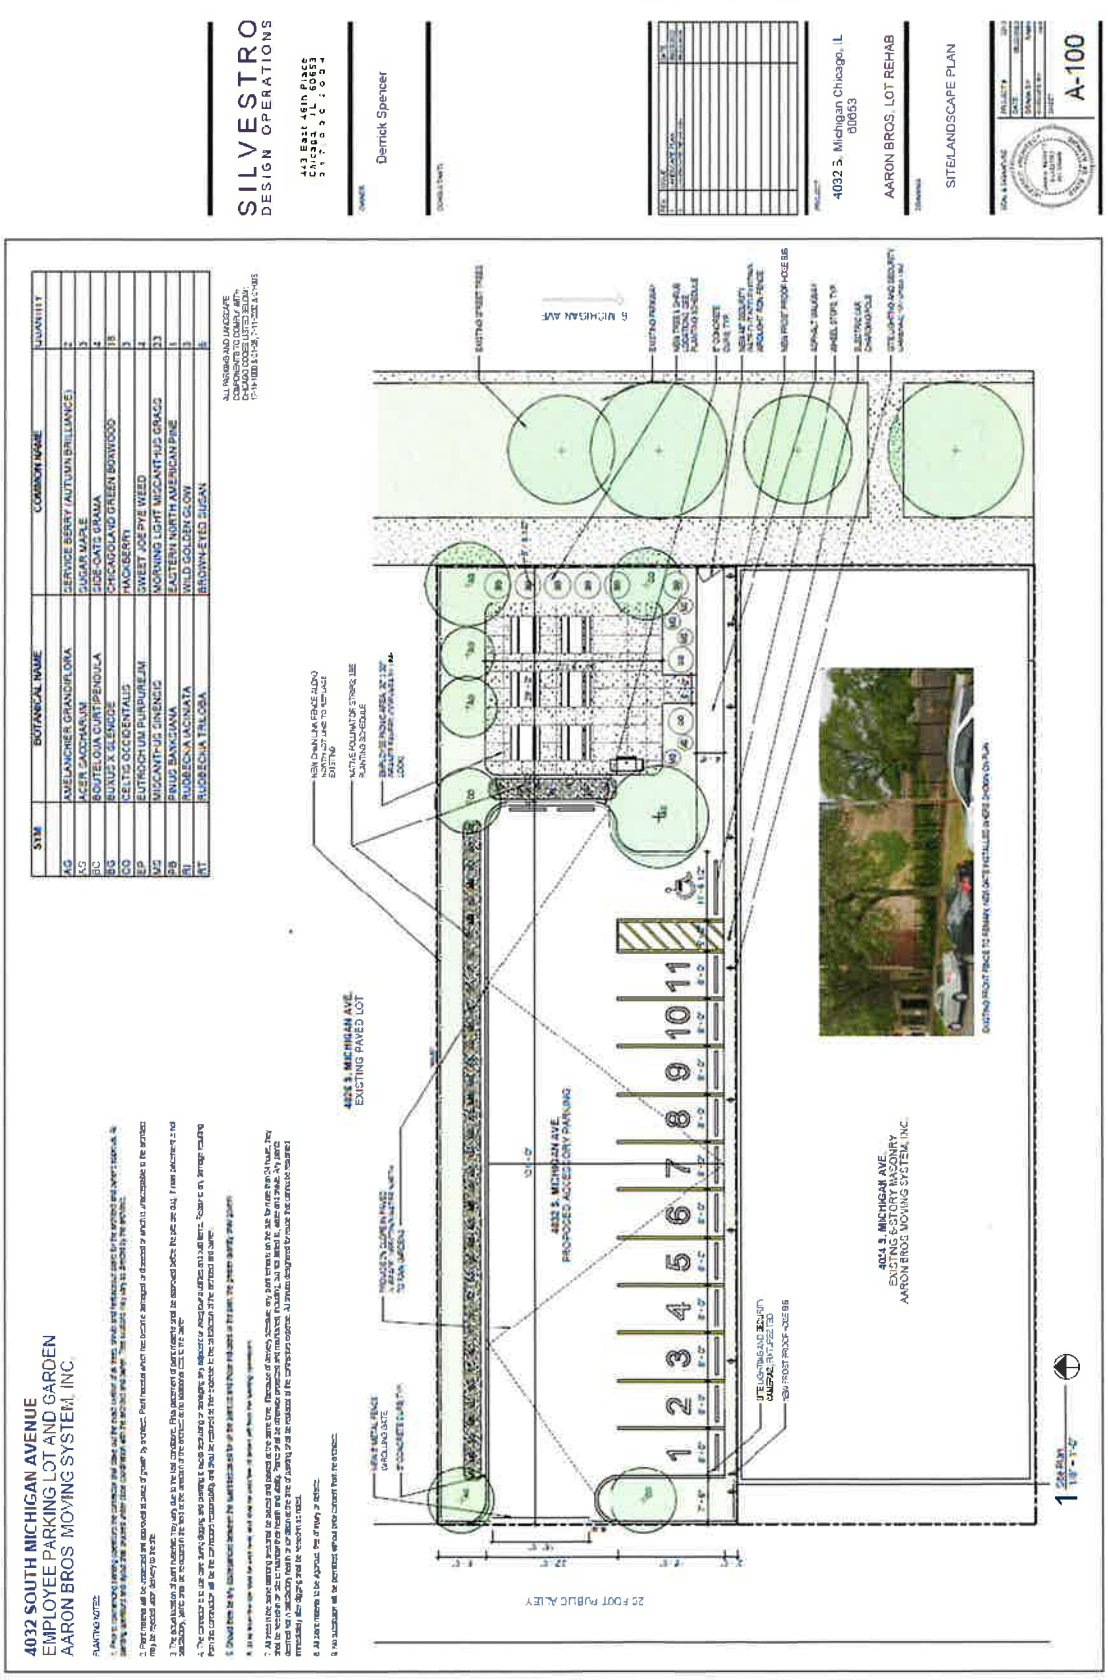

SYM	BOTANICAL NAME	COMMON NAME	QUANTITY
AG	AMELANCHIER GRANDIFLORA	SERVICE BERRY / AUTUMN BRILLIANCE	2
AS	ACER SACCHARUM	SUGAR MAPLE	3
BC	BOUTELOUA CURTIPENDULA	SIDE-OATS GRAMA	4
BG	BUXUS X GLENDOE	CHICAGOLAND GREEN BOXWOOD	18
CO	CELTIS OCCIDENTALIS	HACKBERRY	3
EP	EUTROCHIUM PURPUREUM	SWEET JOE PYE WEED	4
MS	MISCANTHUS SINENSIS	MORNING LIGHT MISCANTHUS GRASS	23
PB	PINUS BANKSIANA	EASTERN NORTH AMERICAN PINE	1
RI	RUBBECKIA LACINIATA	WILD GOLDEN GLOW	3
RT	RUDBECKIA TRILOBA	BROWN-EYED SUSAN	6

ALL PARKING AND LANDSCAPE COMPONENTS TO COMPLY WITH CHICAGO ZONING ORDINANCE 17-10-1000 & 17-10-1005 A & C (2016)

PLANTING NOTES

1. Prior to commencing any operations the contractor shall obtain and read carefully all the rules, codes and ordinances governing the work and shall become familiar with the details of the work. The contractor shall verify the locations of all underground utilities before beginning any excavation.
2. Plant material will be inspected and approved as soon as possible after date of planting. Plant material which has become damaged or shows signs of poor health, unacceptable to the architect may be rejected after delivery to the site.
3. The substitution of plant materials may only due to the non availability. Prior approval of substituted plant materials must be approved before the plants are sold. If plant deficiencies and substitutions are found at the time of inspection, the cost of the deficiencies and substitutions will be the owner's responsibility.
4. The contractor is to use care during digging and planting to avoid damaging any adjacent or overhead utilities and facilities. Contractor is responsible for repairing any damage caused by the contractor's operations and shall be restored to the satisfaction of the architect and owner.
5. Should there be any discrepancies between the quantities shown on the plant list and the plans, the plans shall govern.
6. It is the contractor's responsibility to verify all quantities shown on the plans prior to bidding. No claims for additional plant material will be honored unless approved by the owner.
7. All trees in the same planting group shall be placed and planted at the same time. Because of delivery schedules, any plant materials on the site for more than 24 hours, they shall be heeled in and watered. Any plant materials not heeled in and watered will be rejected. All trees and shrubs shall be planted in accordance with the planting details. Any plants damaged during planting shall be replaced immediately after damage shall be noticed by the owner or owner's representative. All trees designated for removal shall be removed from the site immediately.
8. All plant material to be approved by the owner or owner's representative.
9. No substitutions will be permitted without prior consent from the architect.

ALL PARKING AND LANDSCAPE COMPONENTS TO COMPLY WITH CHICAGO ZONING ORDINANCE 17-10-1000 & 17-10-1005 A & C (2016)