EXHIBIT B
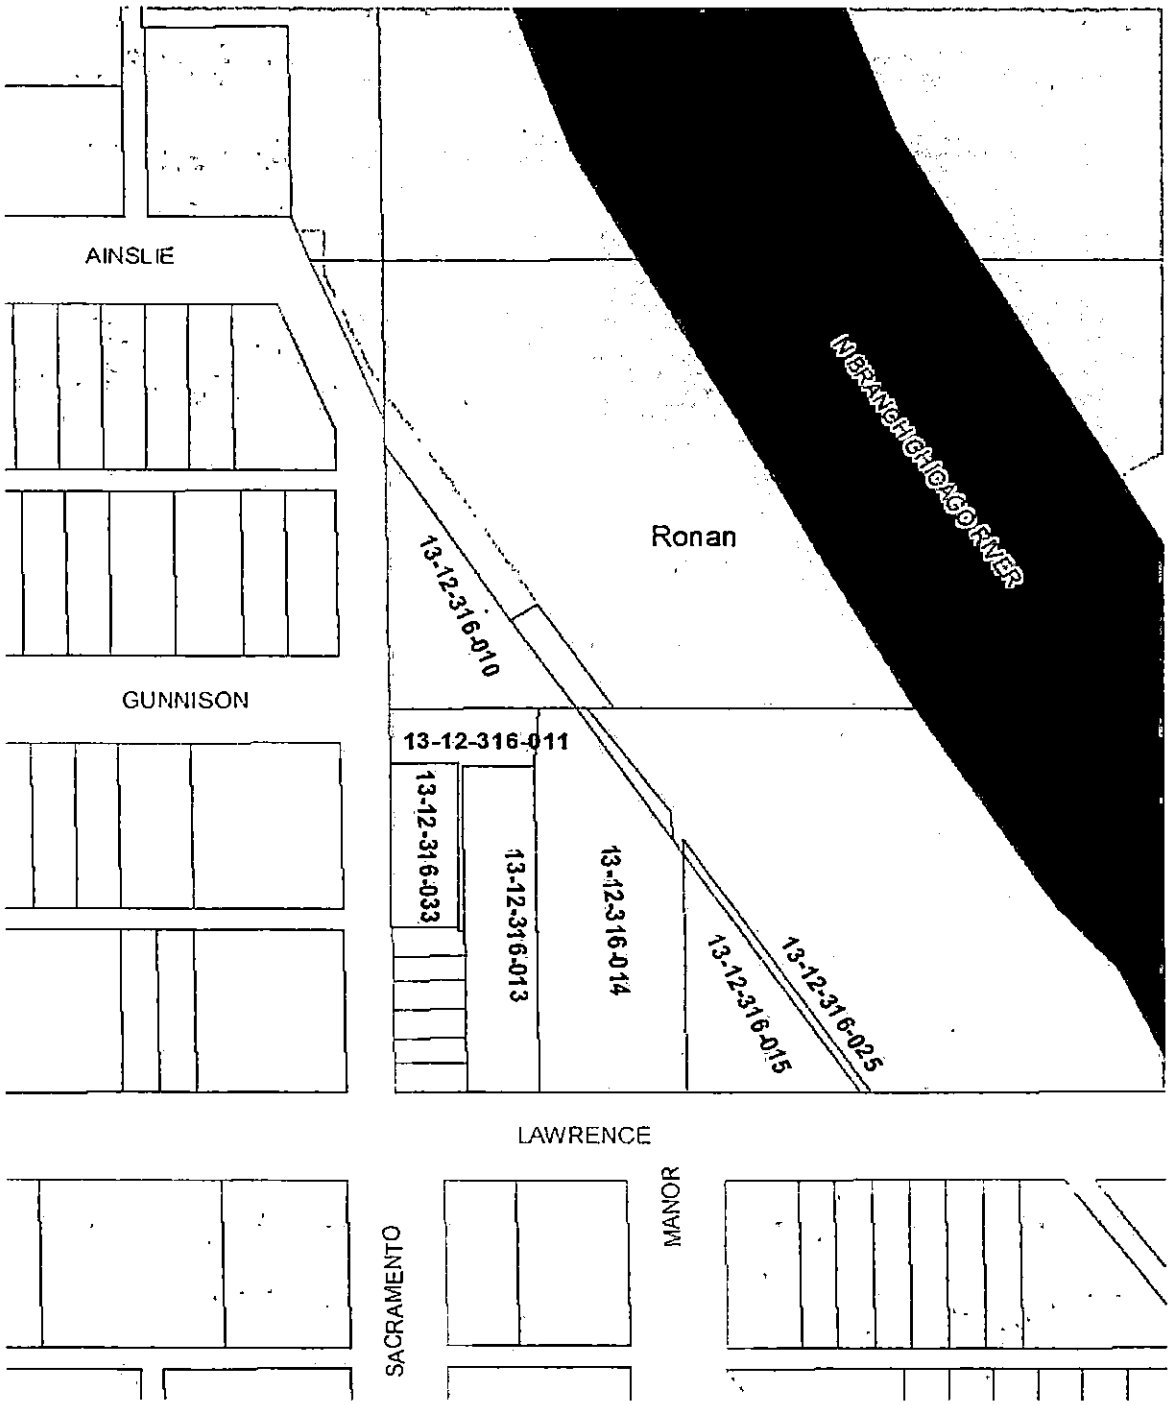
DEPICTION OF PROJECT SITE